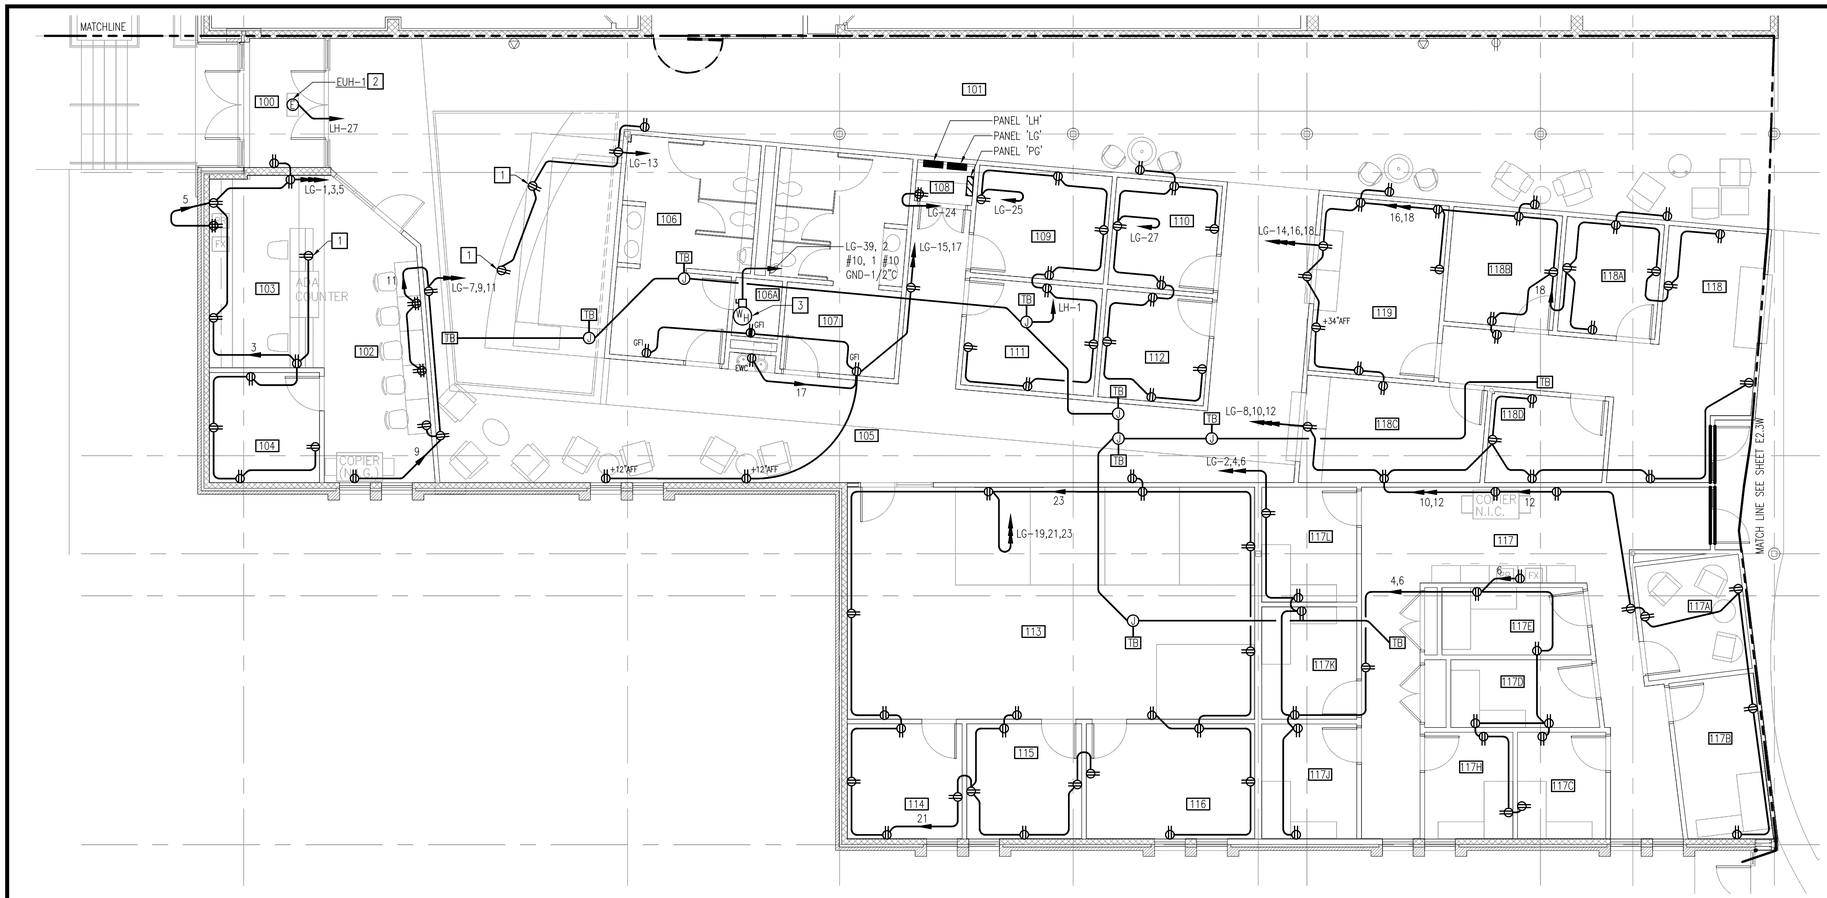

NOTES THIS SHEET

1. MOUNT DUPLEX RECEPTACLES IN CASEWORK. COORDINATE WITH ARCHITECTURAL CASEWORK DRAWINGS AND CASEWORK SUPPLIER.
2. ELECTRIC UNIT HEATER, EUH-1, 1500W, 208V, 1ø.
3. ELECTRIC UNIT HEATERS, EUH-9 & EUH-10, 1876W, 208V, 1ø.
4. CONTROLLER PROVIDED WITH FIRE PUMP EQUIPMENT, SEE POWER RISER DIAGRAM.
5. WATER HEATER, WH-2, 4.5KW, 208V, 1ø. PROVIDE 30A, 2P NON-FUSED SAFETY SWITCH

NEW WORK FLOOR PLAN - POWER

SCALE: 3/16" = 1'-0"

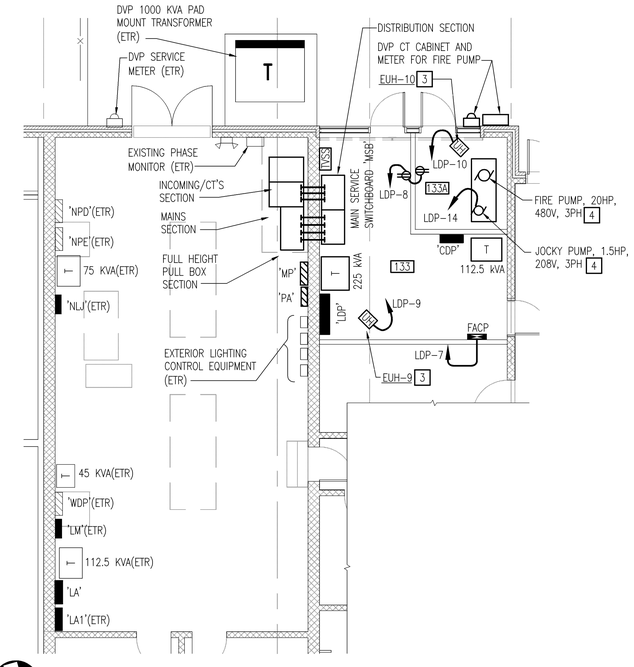

EXISTING AND NEW ELECTRICAL EQUIPMENT ROOMS

SCALE: 3/16" = 1'-0"

SECTION 3 ROOM SCHEDULE

100	VESTIBULE
101	CORRIDOR
102	RECEPTION
103	ADMISSIONS
104	OFFICE
105	CORRIDOR
106	MENS
106A	JANITOR
107	WOMENS
108	CLOSET
109	OFFICE
110	OFFICE
111	OFFICE
112	OFFICE
113	OPEN OFFICE
114	OFFICE
115	OFFICE
116	OFFICE
117	OPEN OFFICE
117A	HUDDLE
117B	OFFICE
117C	OFFICE
117D	OFFICE
117E	OFFICE
117H	OFFICE
117J	OFFICE
117K	OFFICE
117L	OFFICE
118	OFFICE
118A	OFFICE
118B	OFFICE
118C	PURCHASING
118D	STORAGE
119	CASHIER
133	ELECTRICAL

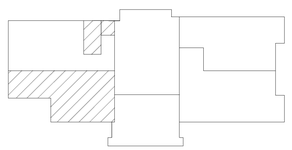

KEYPLAN

NO SCALE

GRAPHIC SCALES

3/16" = 1'-0" 0' 5' 10' 20'

nbj ARCHITECTURE
A Professional Limited Company
GROVE PARK SQUARE
11537-B NUCKOLS ROAD
Richmond, Virginia 23059
(804) 273-9811 fax: (804) 273-9843

RAPPAHANNOCK COMMUNITY COLLEGE
CAMPUS RENOVATIONS
WARSAW + GLENNS, VIRGINIA
PC: 260-17712

WARSAW CAMPUS
NEW WORK FLOOR PLAN - POWER

Date: JANUARY 13, 2010

REVISIONS

NO.	DATE

Pace COLLABORATIVE
MECHANICAL ELECTRICAL ENGINEERS
VIRGINIA BEACH, VA • 757-468-7223

COMMONWEALTH OF VIRGINIA
JOHN DEVAN
Lic. No. 013815
PROFESSIONAL ENGINEER
1-13-10

Sheet
E2.2W

File Number
XX